
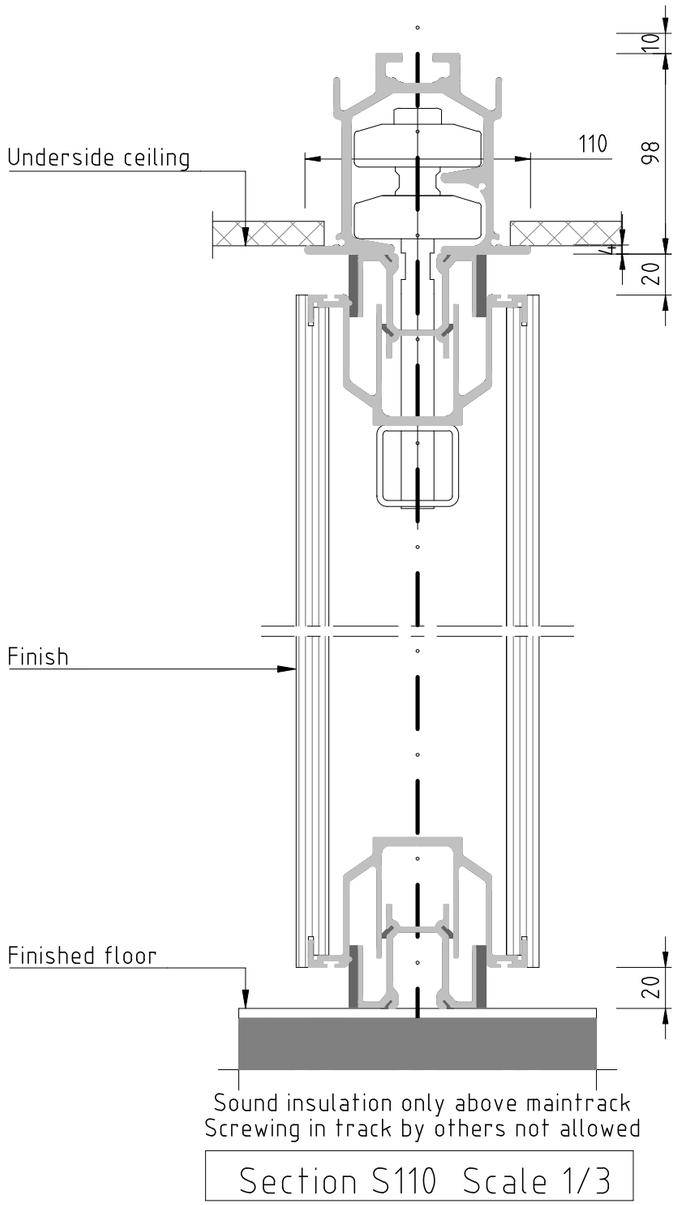


Section S110 Scale 1/3

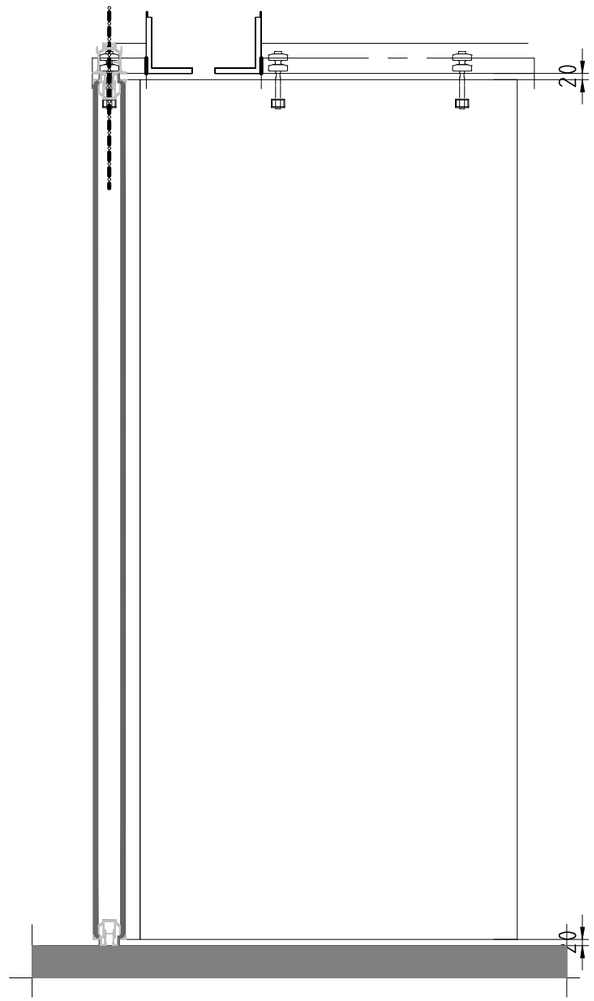

view scale 1/20

Note!

SONICO110-SA, Rw = 50 dB (laboratory-value, tested at Fraunhofer Institute acc. to NEN-EN-ISO 10140-1) with a room booking systems for individual meeting room management and with interconnection to SKYFOLD Classic vertical retractable full automatic wall and the VISIO-100-ELITE-SA. Standard and special façade connections. Panel thickness of 119 mm and ceiling contacts for power supply. Combination of several wall finishes, like acoustic boards and acoustic fabrics plus marker board.

All Espero products are Cradle 2 Cradle Certified and TÜV Nord Certified

Note!

Tailor made connections allowing Trak Kit AV rail system to move between different rooms and a curtain system to cooperate with the SONICO110-SA, Rw = 50 dB and the VISIO100-ELITE-SA, Rw = 48dB mobile wall solution. All Espero products are Cradle 2 Cradle Certified and TÜV Nord Certified

						20086_TKF.2.АИ.2.2		
						ЦЕНТРАЛЬНЫЙ ОФИС АО «ТИНЬКОФФ БАНК» по адресу: г. Москва, ул. Грузинский вал, вл.11		
Изм.	Кол.уч.	Лист	№док.	Подп.	Дата			
ГАП		Филлипс М.В.				Архитектурно интерьерные решения. Здание 2.	Стадия	Лист	Листов
Проверил		Плотникова					РД	02.17.01	
Разработал		Скребцов И.Д.							
						Узел SONICA 110-SA	PIK DESIGN		

Взам. инв. №

Подп. и дата

Инв. № подл.

Формат А3А