
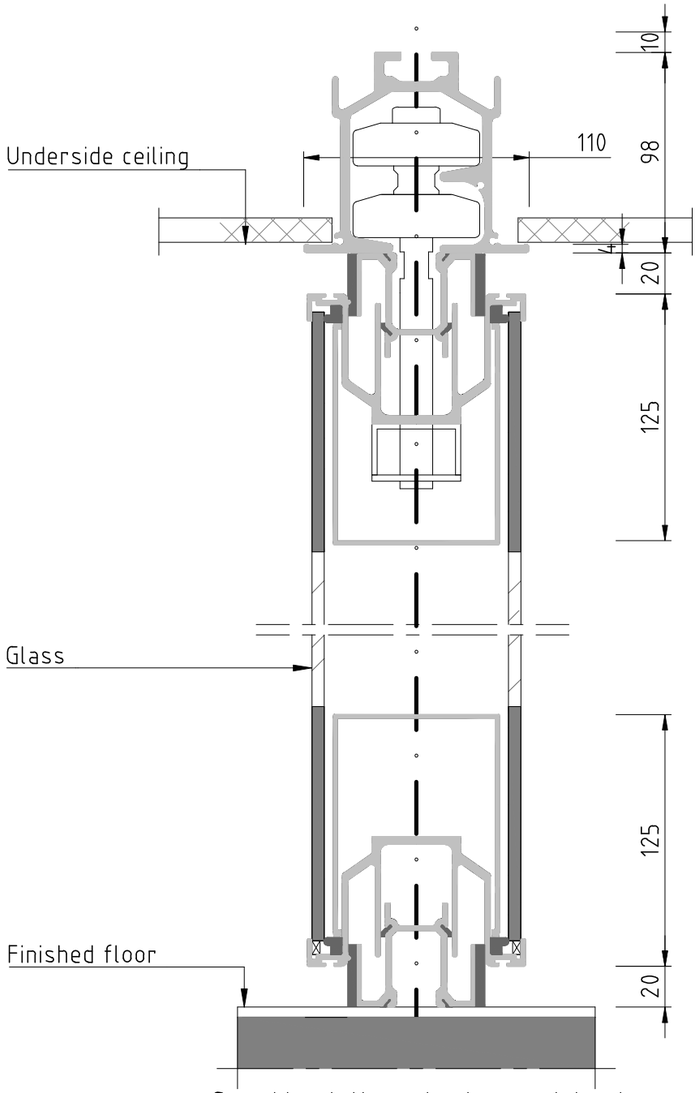


Section V100E Scale 1/3

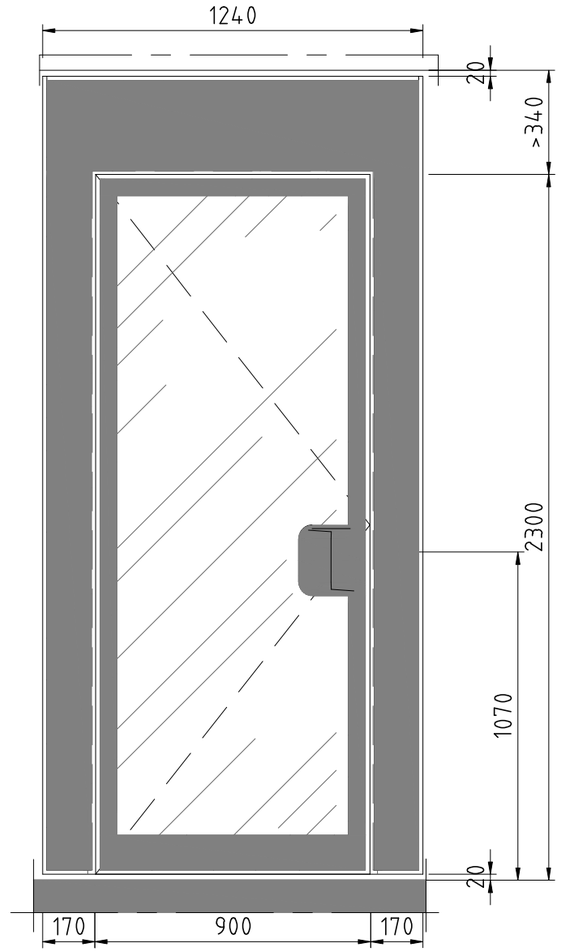

Front view V100E scale 1/20

Note!

VISIO100-ELITE-SA, Rw = 48dB (laboratory-value, tested at Fraunhofer Institute acc. to NEN-EN-ISO 10140-1) with interconnection to SKYFOLD Classic vertical retractable full automatic wall and interconnection with the SONICO110-SA. Also there is an interconnection with a Trak Kit door application. Panel thickness of 107 mm and ceiling contacts for power supply. All Espero products are Cradle 2 Cradle Certified and TÜV Nord Certified

Note!

Glass door element with automatic locking and opening mechanism. Combination with SONICO110-SA panels with room booking system for individual meeting room management.

						20086_TKF.2.АИ.2.2
						ЦЕНТРАЛЬНЫЙ ОФИС АО «ТИНЬКОФФ БАНК» по адресу: г. Москва, ул. Грузинский вал, вл.11
Изм.	Кол.уч.	Лист	№док.	Подп.	Дата	
ГАП		Филлипс М.В.				Архитектурно интерьерные решения. Здание 2.
Проверил		Плотникова				
Разработал		Скребцов И.Д.				
						Узел VISIO100-ELITE-SA

Стадия	Лист	Листов
РД	02.17.02	

PIK DESIGN

Формат А3А

Взам. инв. №

Подп. и дата

Инв. № подл.